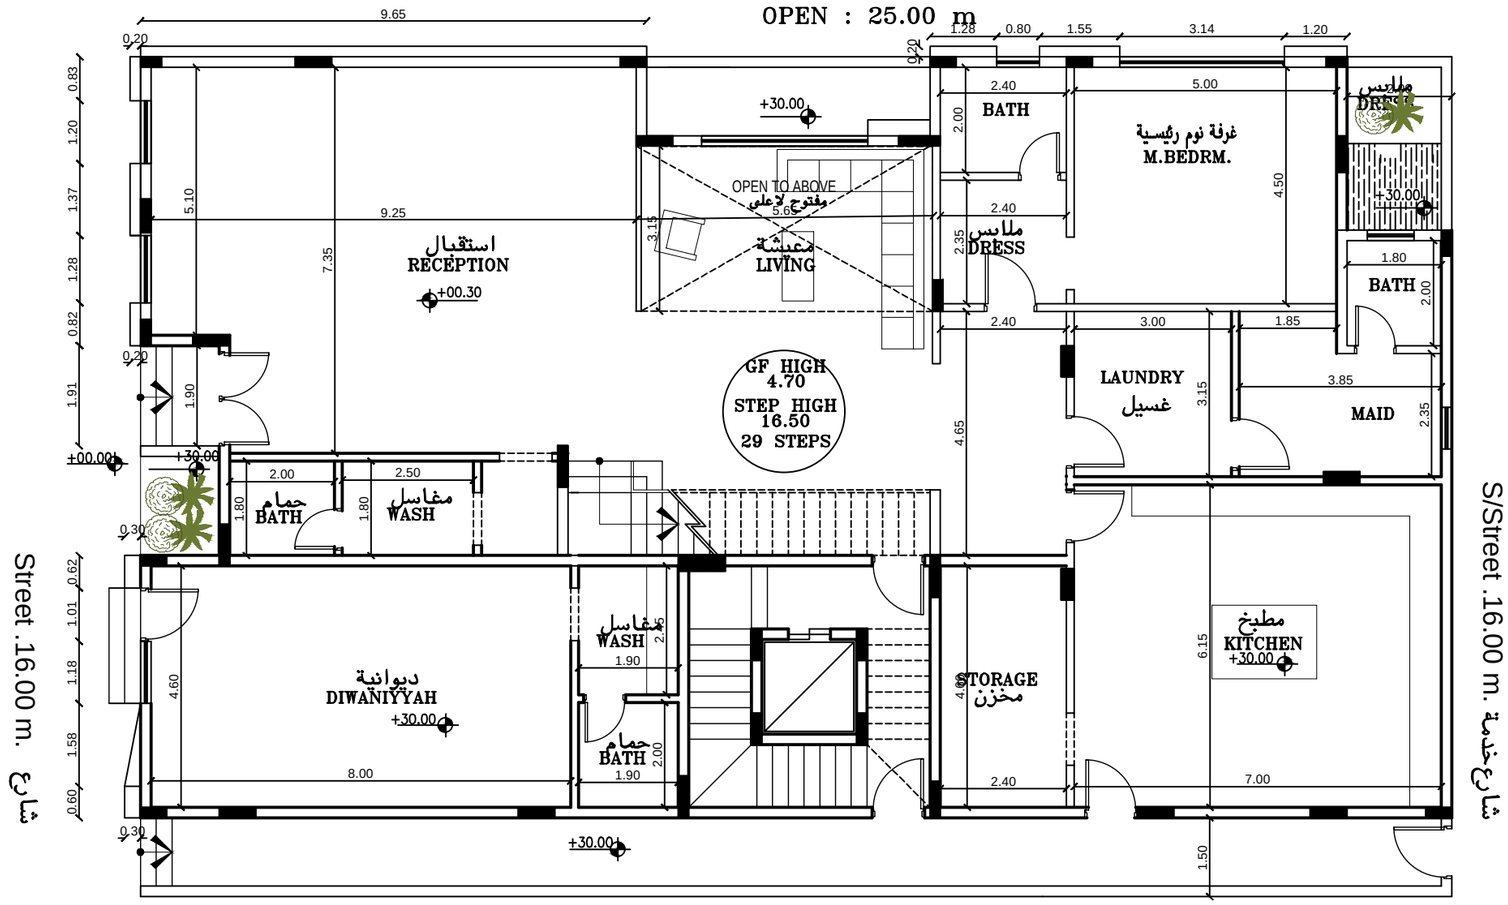

AR-03 SCALE : 1:100MTS

0 GROUND FLOOR PLAN الدور الارضى

QD
ENGINEERING CONSULTANT
QUANTUM DESIGN

SHEET TITLE .	CLENT .	REGION:	BLOCK:	PLOT:	Project No.	Architect Engineer:
GROUND FLOOR PLAN			(N3)2	54	000	HADEEL AL LAHHAM Stucture Engineer: KHALED HUSSAIN

OPEN : 25.00 m

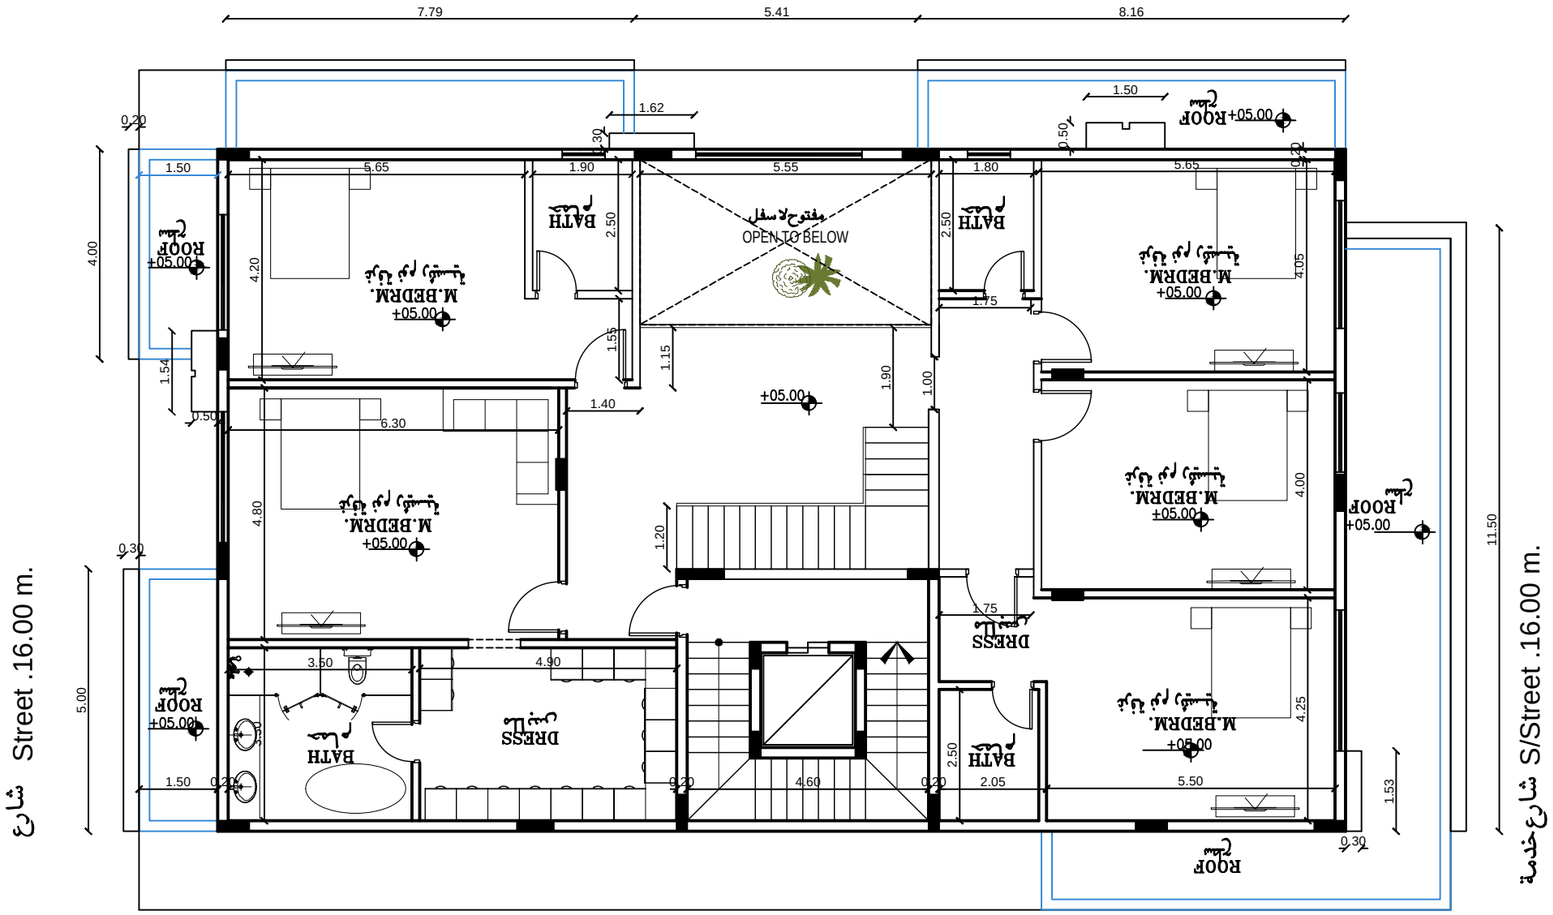

1 AR-03 FIRST FLOOR PLAN الدور الاول

SCALE : 1:100MTS

QD
ENGINEERING CONSULTANT
QUANTUM DESIGN

SHEET TITLE .	CLENT .	REGION:	BLOCK:	PLOT:	Project No.	Architect Engineer:
FIRST FLOOR PLAN			(N3)2	54	000	HADEEL AL LAHHAM Stucture Engineer: KHALED HUSSAIN

OPEN : 25.00 m

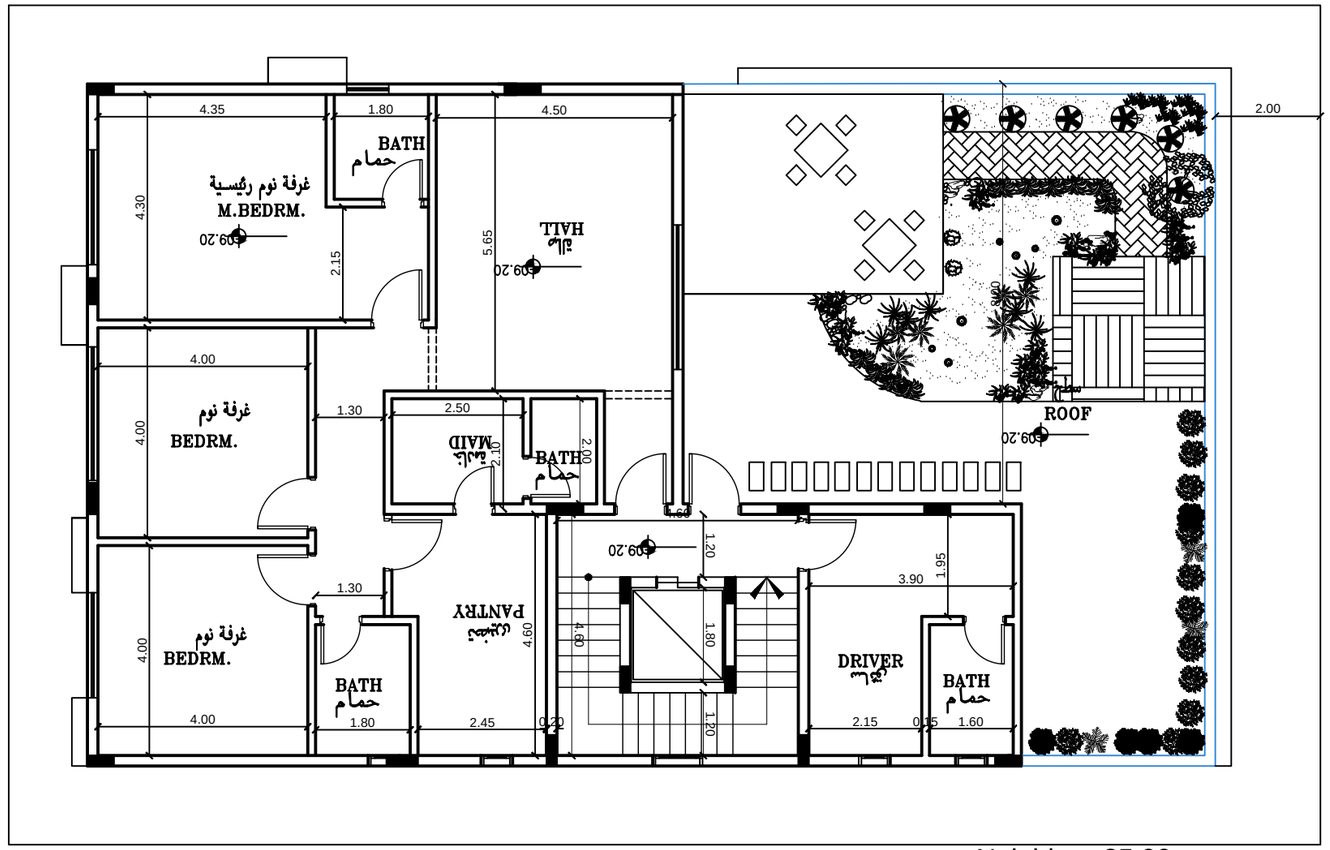

شارع Street .16.00 m.

شارع خدمة .16.00 m. Street

Neighbor. 25.00 m. جار

الدور الثانى SECOND FLOOR PLAN 2 AR-03

SCALE : 1:100MTS

QD
ENGINEERING CONSULTANT

QUANTUM DESIGN

SHEET TITLE .	CLENT .	REGION:	BLOCK:	PLOT:	Project No.	Architect Engineer:
SECOND FLOOR PLAN			(N3)2	54	000	HADEEL AL LAHHAM Stucture Engineer: KHALED HUSSAIN

OPEN : 25.00 m

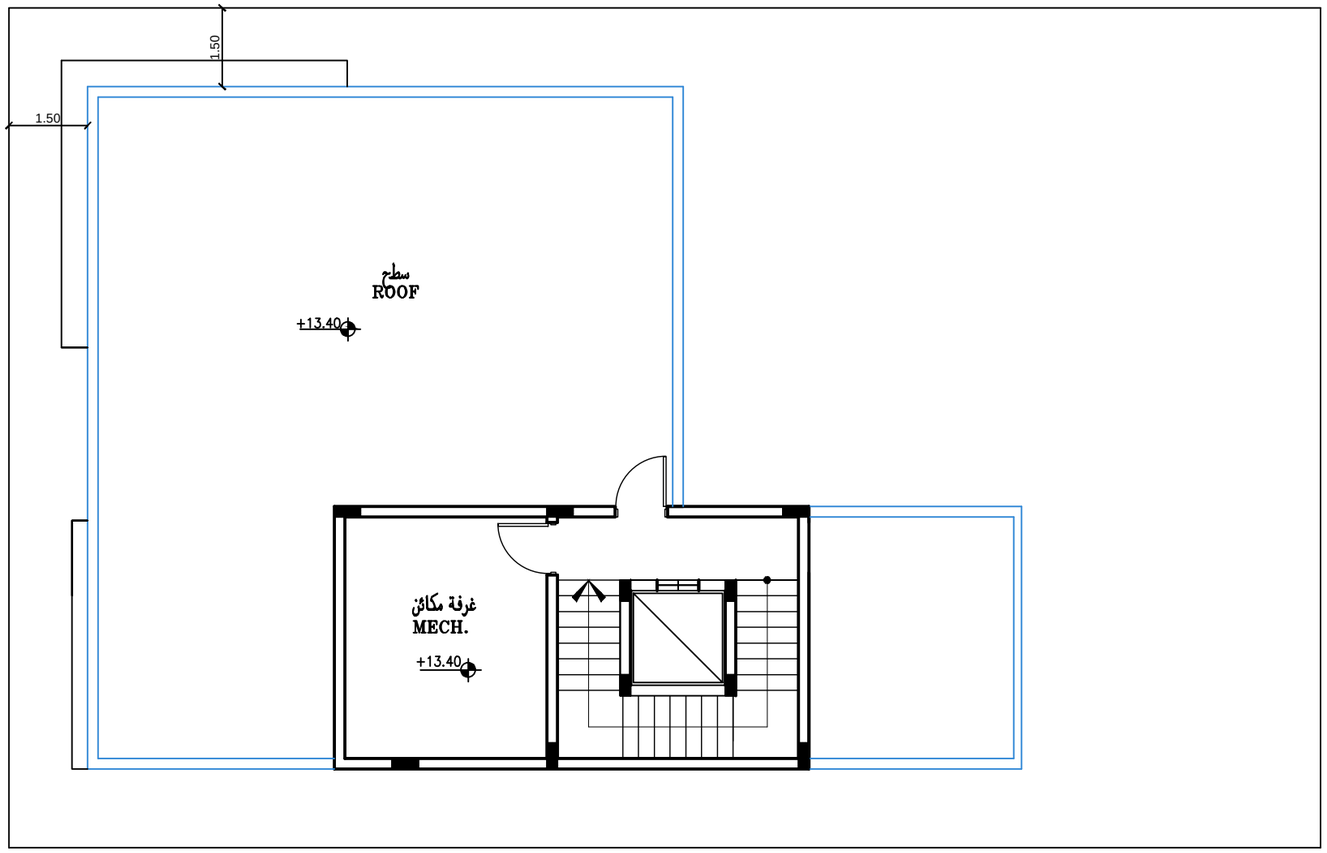

Street .16.00 m. شارع

S/Street .16.00 m. شارع خدمة

Neighbor. 25.00 m. جار

الدور السطح ROOF FLOOR PLAN SCALE : 1:100MTS AR-03 3

QD
ENGINEERING CONSULTANT
QUANTUM DESIGN

SHEET TITLE .	CLENT .	REGION:	BLOCK:	PLOT:	Project No.	Architect Engineer: HADEEL AL LAHHAM Stucture Engineer: KHALED HUSSAIN
			(N3)2	54	000	

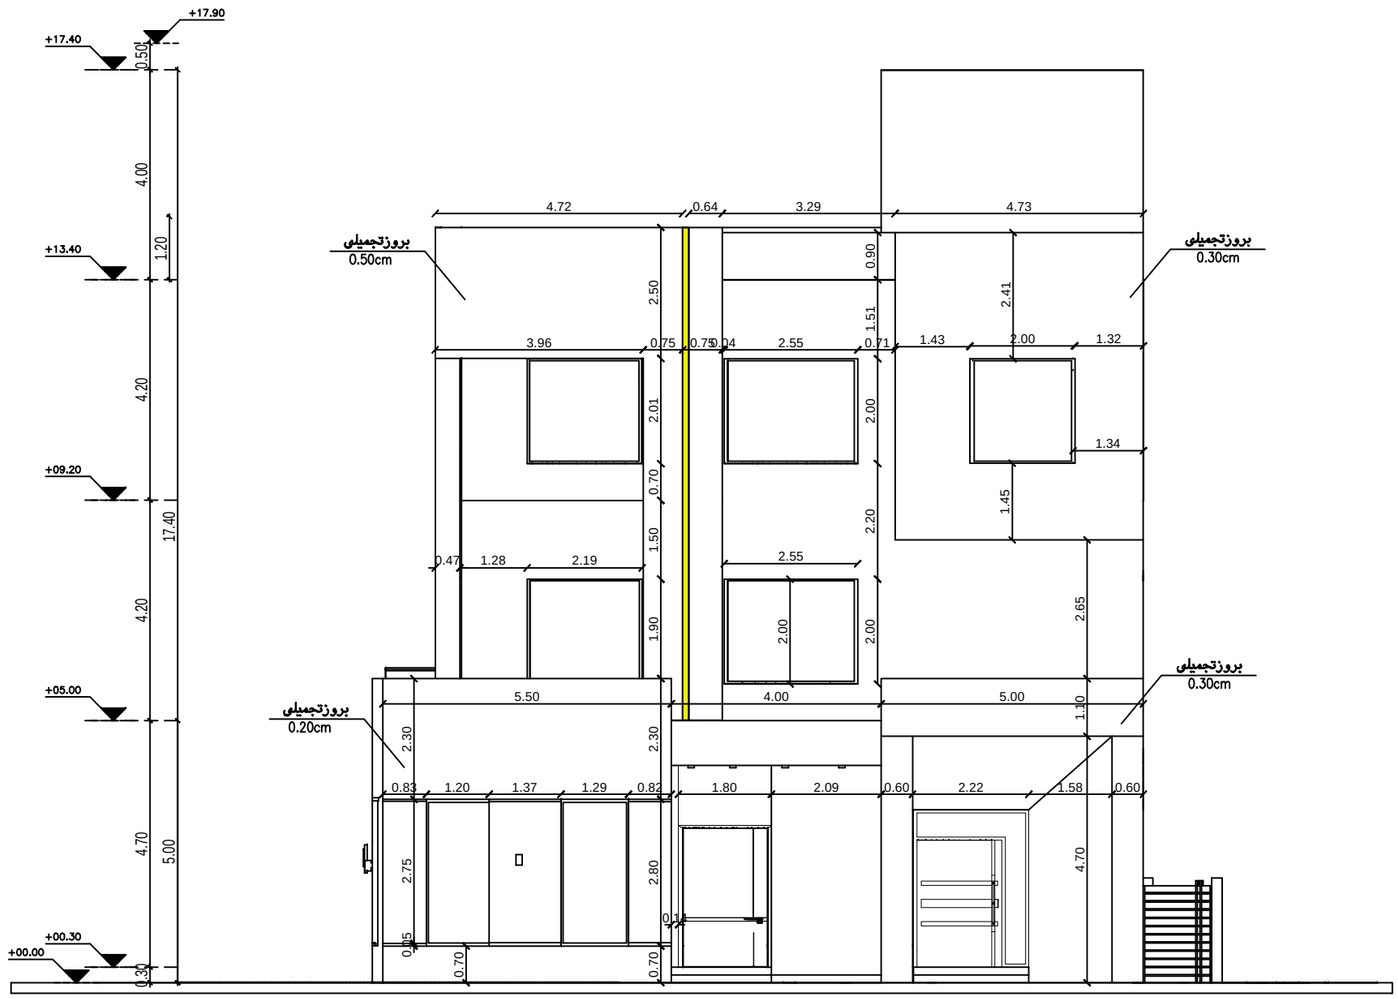

QUANTUM DESIGN

QD

ENGINEERING CONSULTANT

SHEET TITLE .	CLENT .	REGION:	BLOCK:	PLOT:	Project No.	Architect Engineer:
			(N3)2	54	000	HADEEL AL LAHHAM
						Stucture Engineer:
						KHALED HUSSAIN

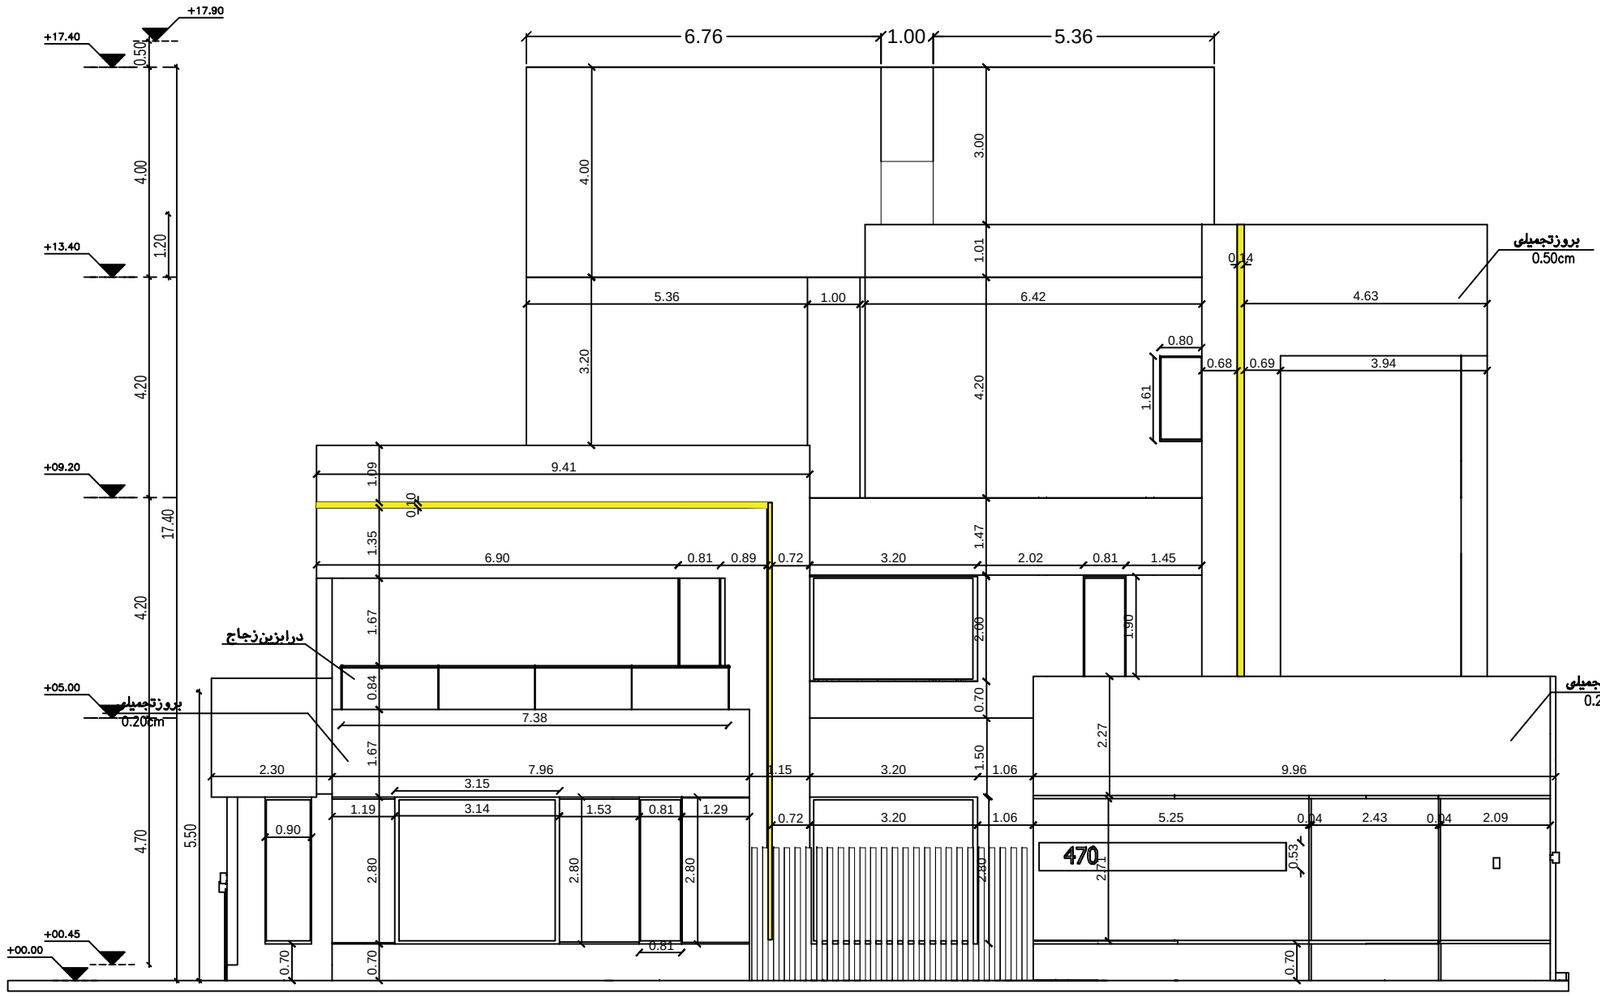

QD

ENGINEERING CONSULTANT

QUANTUM DESIGN

SHEET TITLE .	CLENT .	REGION:	BLOCK:	PLOT:	Project No.	Architect Engineer:
			(N3)2	54	000	HADEEL AL LAHHAM
						Stucture Engineer: KHALED HUSSAIN

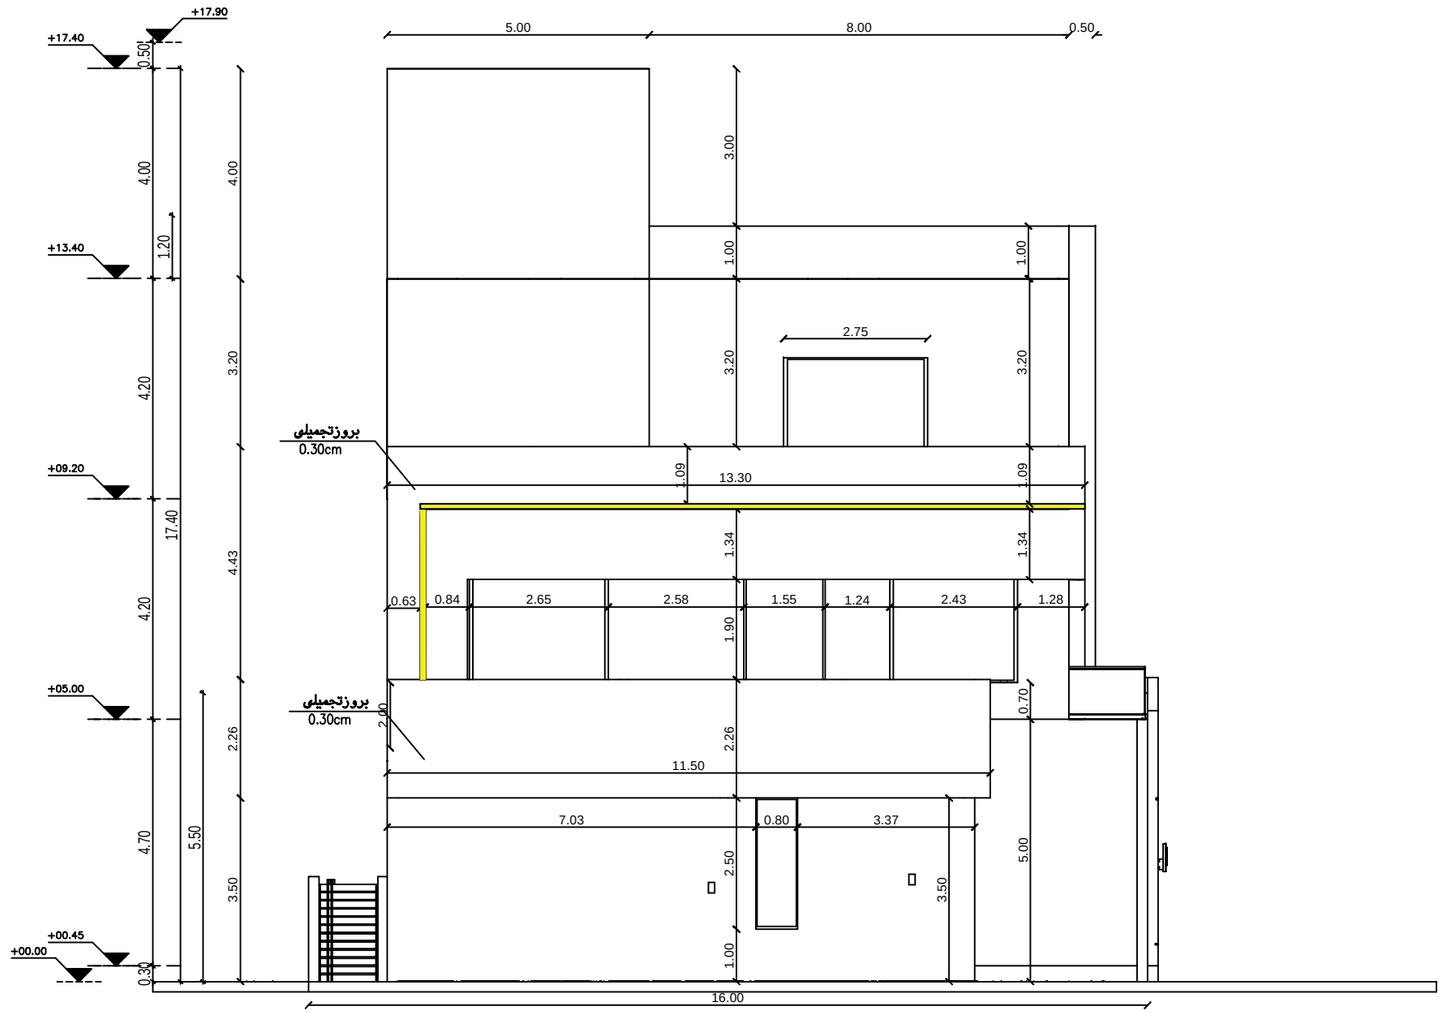

QD

ENGINEERING CONSULTANT

QUANTUM DESIGN

SHEET TITLE .	CLENT .	REGION:	BLOCK:	PLOT:	Project No.	Architect Engineer:
			(N3)2	54	000	HADEEL AL LAHHAM
						Stucture Engineer: KHALED HUSSAIN

QD

ENGINEERING CONSULTANT

QUANTUM DESIGN

SHEET TITLE .	CLENT .	REGION:	BLOCK:	PLOT:	Project No.	Architect Engineer: HADEEL AL LAHHAM Stucture Engineer: KHALED HUSSAIN
			(N3)2	54	000	

QD

ENGINEERING CONSULTANT

QUANTUM DESIGN

SHEET TITLE .	CLENT .	REGION:	BLOCK:	PLOT:	Project No.	Architect Engineer: HADEEL AL LAHHAM Stucture Engineer: KHALED HUSSAIN
			(N3)2	54	000	

QD

ENGINEERING CONSULTANT

QUANTUM DESIGN

SHEET TITLE .	CLENT .	REGION:	BLOCK:	PLOT:	Project No.	Architect Engineer:
			(N3)2	54	000	HADEEL AL LAHHAM
						Stucture Engineer: KHALED HUSSAIN

QD

ENGINEERING CONSULTANT

QUANTUM DESIGN

SHEET TITLE .	CLENT .	REGION:	BLOCK:	PLOT:	Project No.	Architect Engineer: HADEEL AL LAHHAM Stucture Engineer: KHALED HUSSAIN
			(N3)2	54	000	

QD

ENGINEERING CONSULTANT

QUANTUM DESIGN

SHEET TITLE .	CLENT .	REGION:	BLOCK:	PLOT:	Project No.	Architect Engineer:
			(N3)2	54	000	HADEEL AL LAHHAM
						Stucture Engineer:
						KHALED HUSSAIN

QD

ENGINEERING CONSULTANT

QUANTUM DESIGN

SHEET TITLE .	CLENT .	REGION:	BLOCK:	PLOT:	Project No.	Architect Engineer: HADEEL AL LAHHAM Stucture Engineer: KHALED HUSSAIN
			(N3)2	54	000	